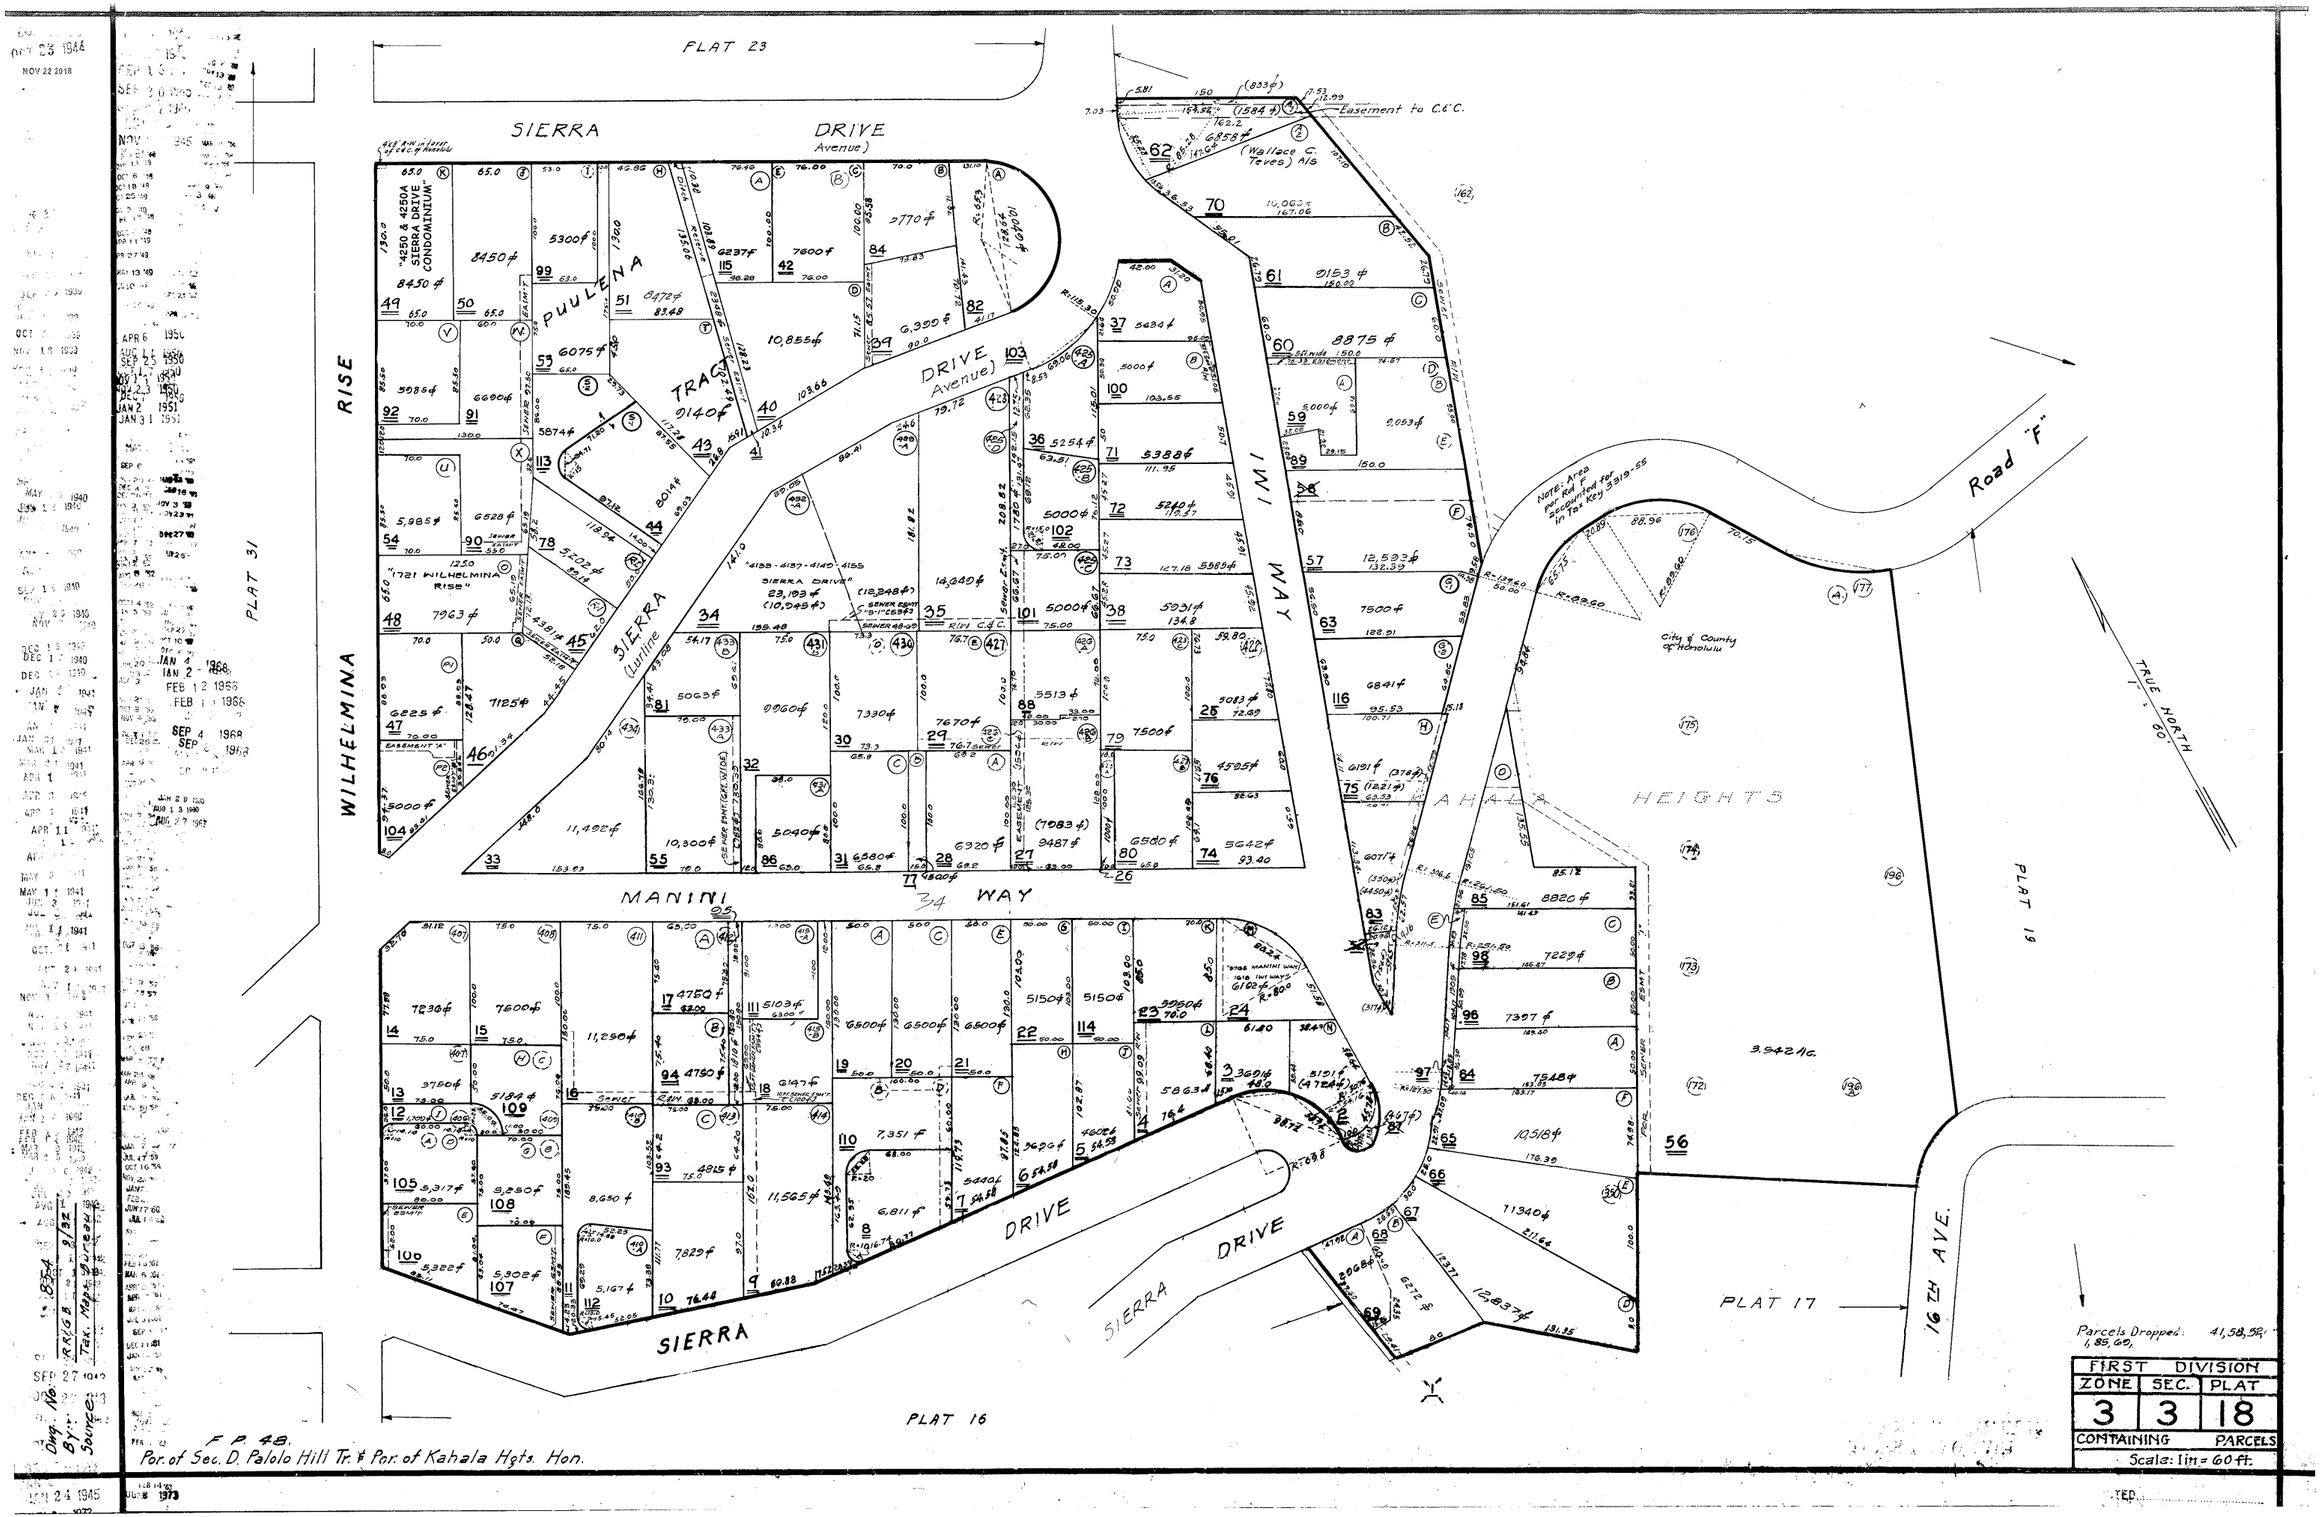

PLAT 23
SIERRA DRIVE
Avenue)
"4250 & 4250A SIERRA DRIVE CONDOMINIUM"
PUULENA TRACT
"1721 WILHELMINA RISE"
SIERRA DRIVE
(Lurline
SIERRA DRIVE
Avenue)
WILHELMINA RISE
PLAT 31
MANINI WAY
IWI WAY
Easement to C.&C.
(Wallace C. Teves) A/S
Road "F"
City & County of Honolulu
KAHALA HEIGHTS
TRUE NORTH
1" = 60'
PLAT 19
PLAT 17
16TH AVE.
SIERRA DRIVE
PLAT 16
Parcels Dropped: 41, 58, 52, 1, 85, 69,
FIRST DIVISION
ZONE 3
SEC. 3
PLAT 18
CONTAINING PARCELS
Scale: 1in = 60 ft.
F.P. 48.
Por. of Sec. D. Palolo Hill Tr. & Por. of Kahala Hgts. Hon.